Lot No.	On Plan	Here Subdivided Into Lots	Amalgamated As Lot
1651L	70104	1932L	
		1933C	
1154A	32136		1934M
1932L	See Above		
1934M	See Above	1935W to 1939A	

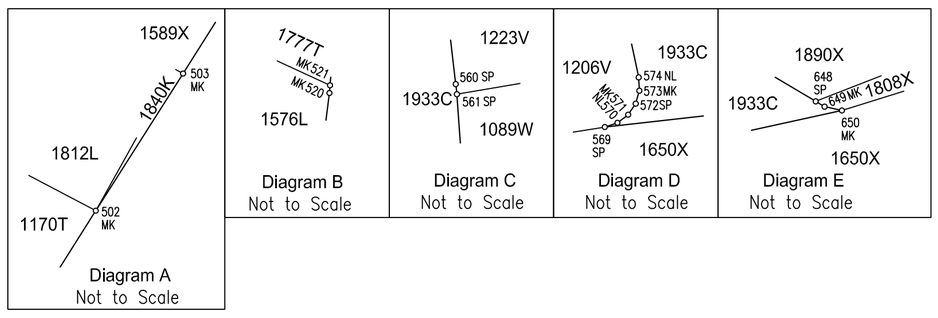

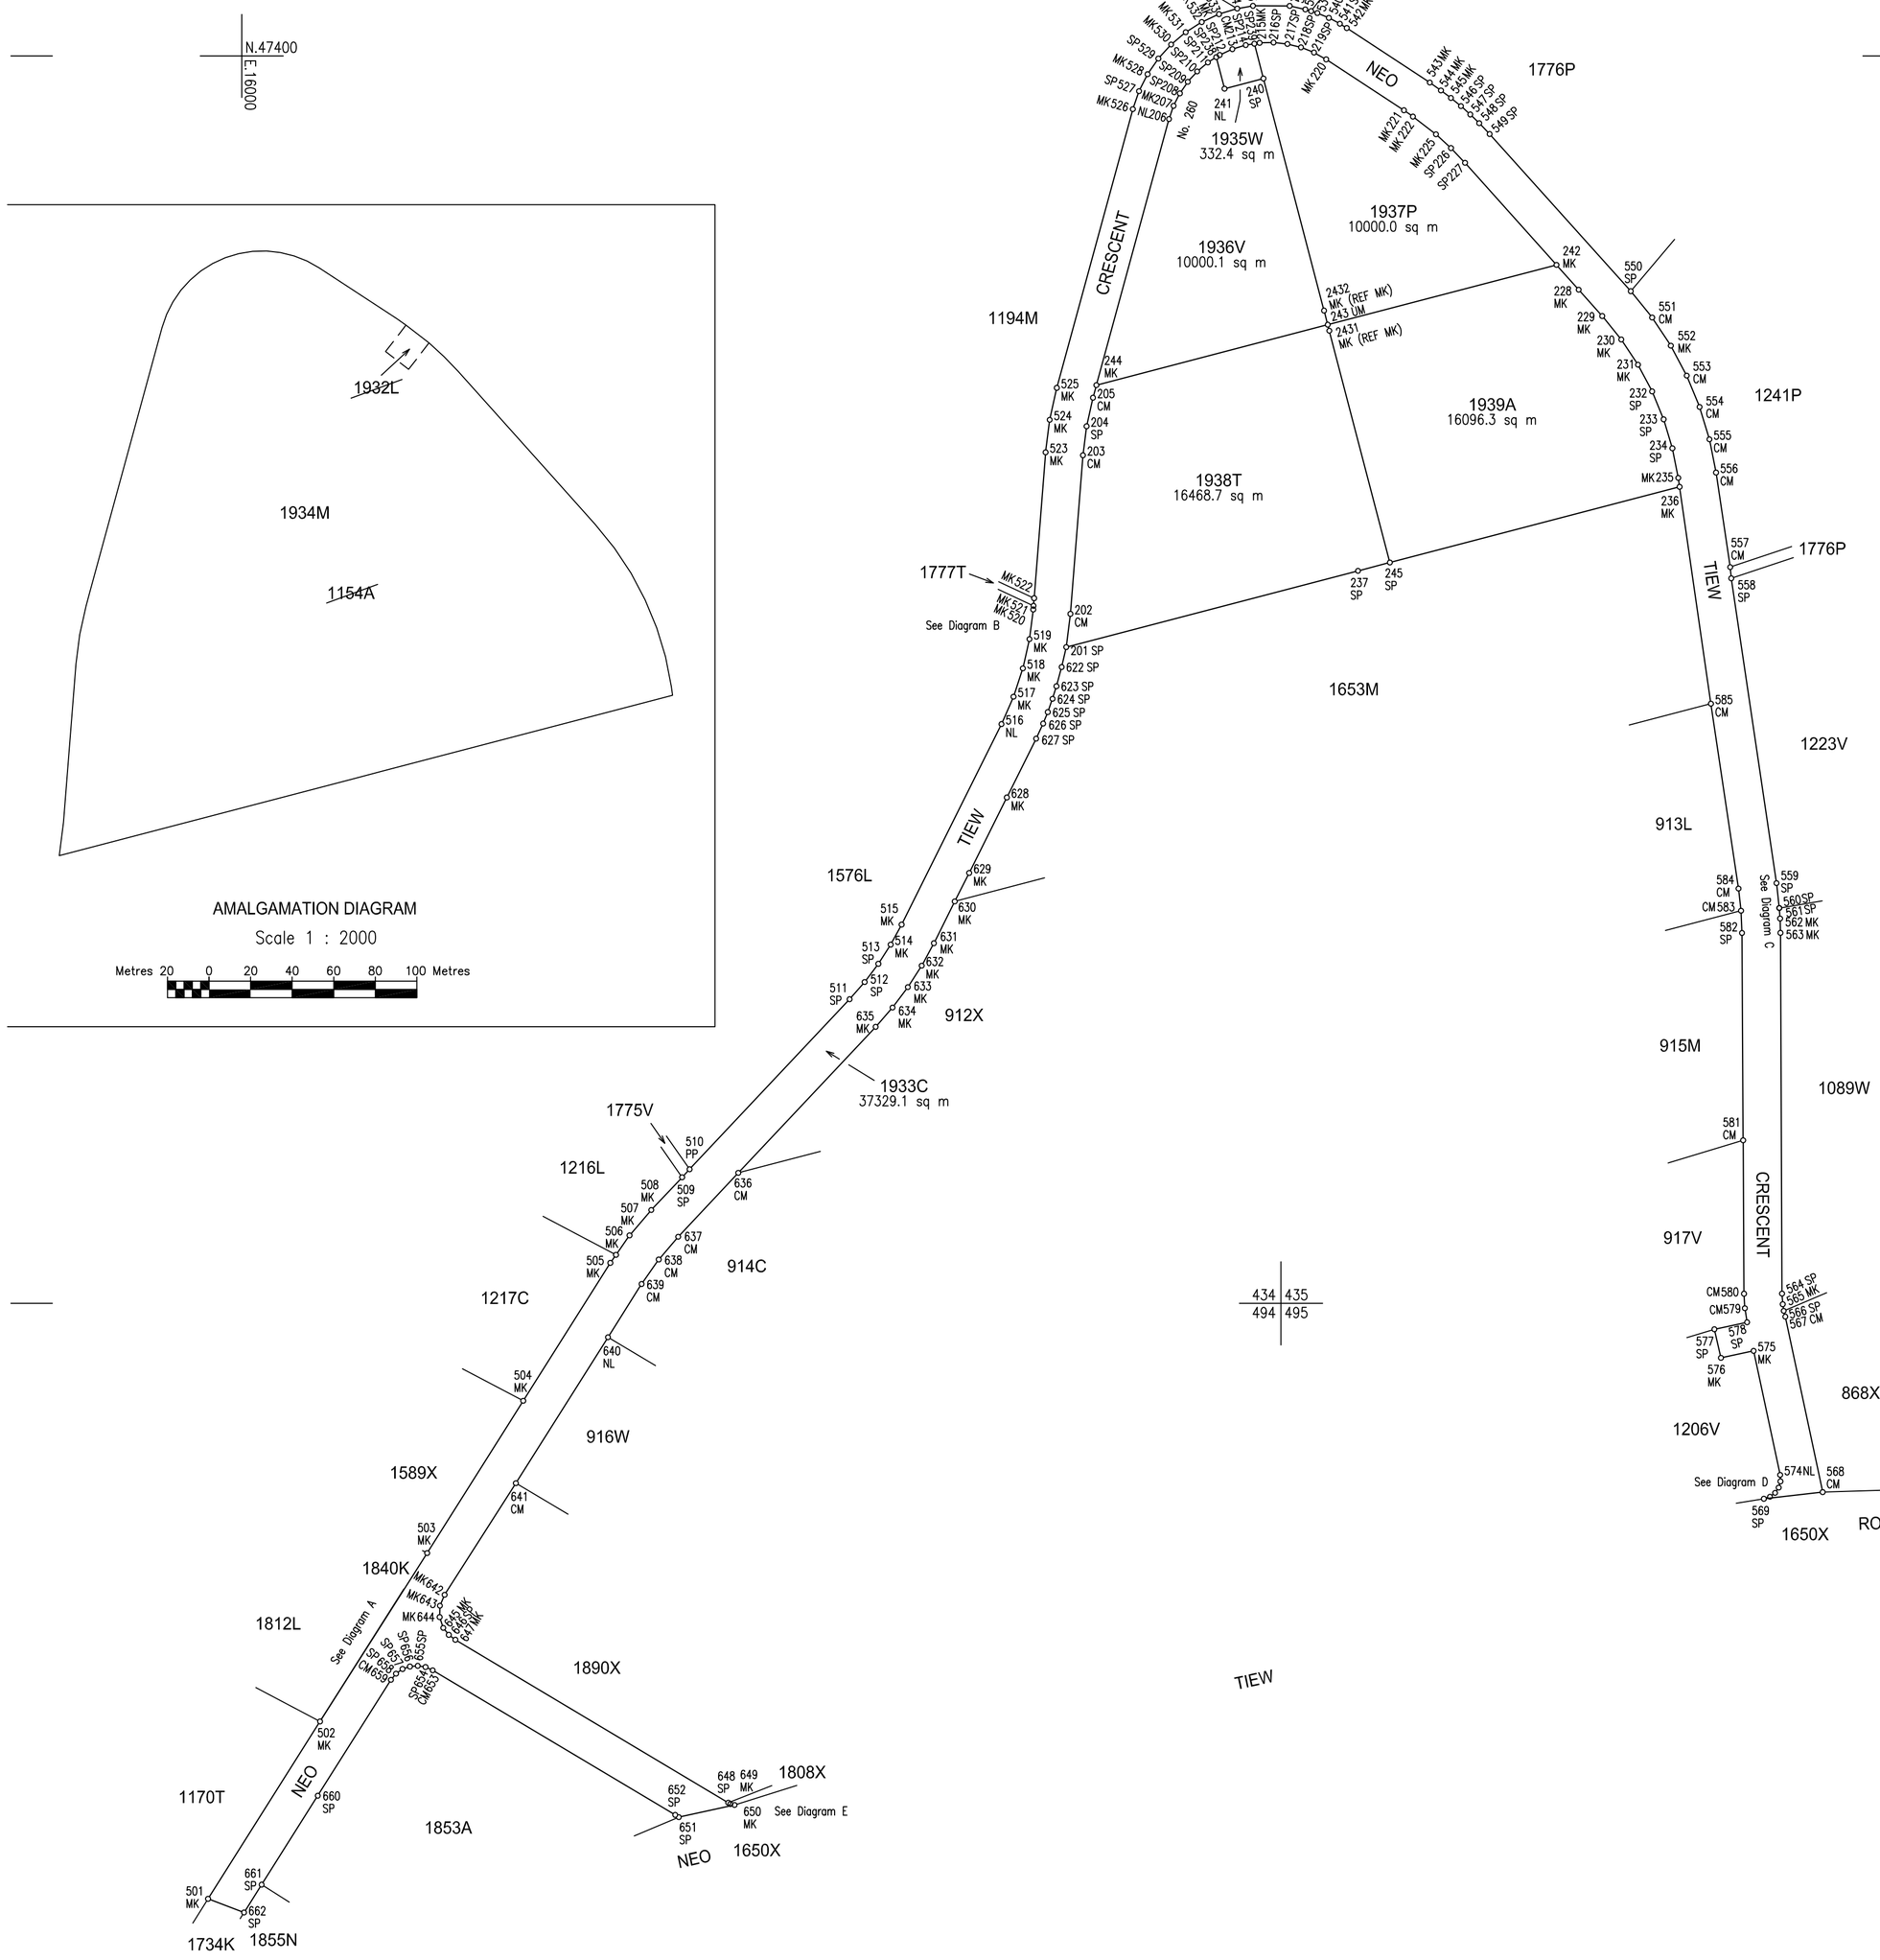

Stn No	Northing	Easting
201	47115.655	16396.652
202	47131.636	16398.671
203	47207.929	16404.696
204	47221.884	16406.459
205	47235.613	16409.523
206	47369.651	16446.108
207	47376.004	16448.310
208	47382.005	16451.342
209	47387.552	16455.146
210	47392.533	16459.667
211	47396.865	16464.814
212	47400.464	16470.496
213	47403.268	16476.609
214	47405.220	16483.048
215	47406.293	16489.691
216	47406.468	16496.419
217	47405.739	16503.104
218	47404.121	16509.631
219	47401.642	16515.882
220	47398.347	16521.744
221	47373.878	16559.147
222	47370.833	16563.483
225	47362.302	16574.572
226	47355.682	16581.786
227	47348.607	16588.551
228	47287.569	16643.212
229	47274.906	16654.552
230	47263.618	16663.715
231	47251.496	16671.742
232	47238.653	16678.556
233	47225.212	16684.095
234	47211.297	16688.305
235	47197.041	16691.149
236	47192.763	16691.771
237	47152.336	16537.041
238	47399.428	16468.860
239	47405.886	16487.172
240	47389.129	16491.551
241	47384.238	16472.829
242	47299.496	16632.531
243	47270.742	16522.482
244	47241.660	16411.174
245	47156.342	16552.372
2431	47267.840	16523.240
2432	47277.515	16520.713

Metres 20 0 20 40 60 80 100 Metres

All Coordinates shown are based on SVY21 Datum	Drawn By Tian Jie 22.03.2018	I, Mak Weng Tat, a surveyor registered under the Land Surveyors Act (Cap.156), certify that this document has been prepared by me or under my immediate supervision, in accordance with the Boundaries and Survey Maps (Conduct of Cadastral Surveys) Rules 2005 (G.N. No. S 155/2005).	Approved	N
Surveyed By Abdul Aziz 16.03.2018	Examined By Ang P T 22.03.2018	26.03.2018 ..... Registered Surveyor (Digitally Signed)	Soh Kheng Peng Chief Surveyor (Digitally Signed)	
Compiled From				
Sketch Plan SK89722-001 to 007	SVY 3135-2018			
Plan (1A) in LAL-MIN-8-1/60/1/1	Scale 1 : 2000	MUKIM NO. 12	89722	
Cadastral Map 374, 375, 434, 435, 494 & 495	Plan Size : A1			