Lot Number	On Plan	Allotted As/Subdivided Into Lots	Amalgamated As Lot	Transferred As Lot	Lot Remarks
MK11-00993L	CP26260	MK11-03972C MK11-03973M			
MK11-03897C	CP91308		MK11-03974W		
MK11-03973M	See Above				

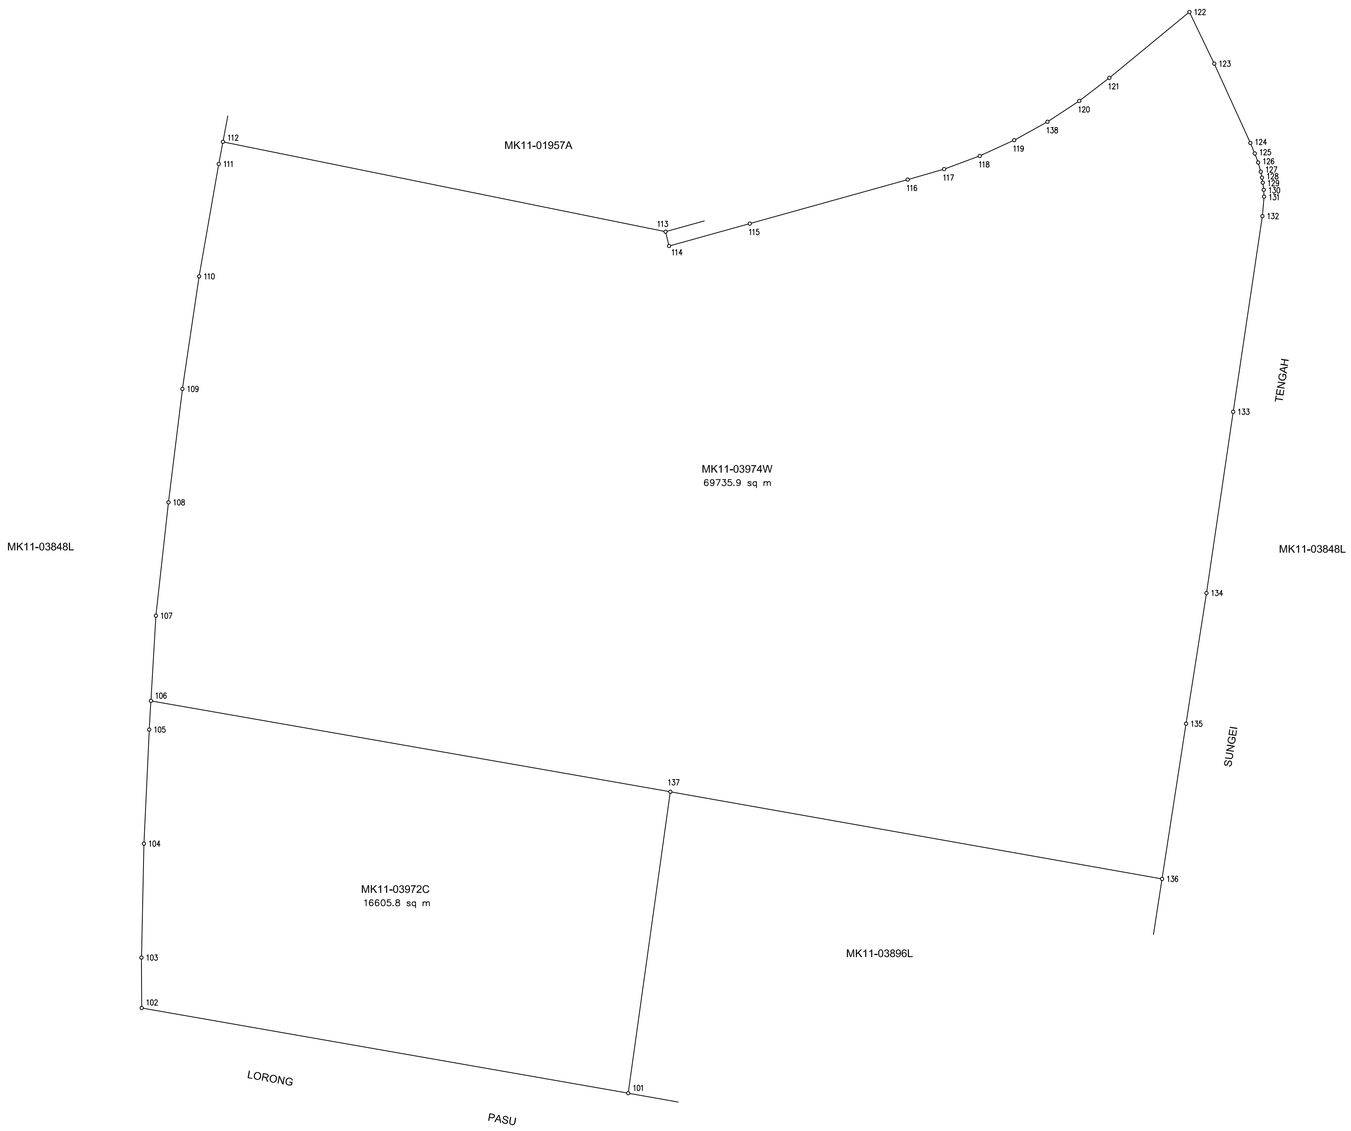

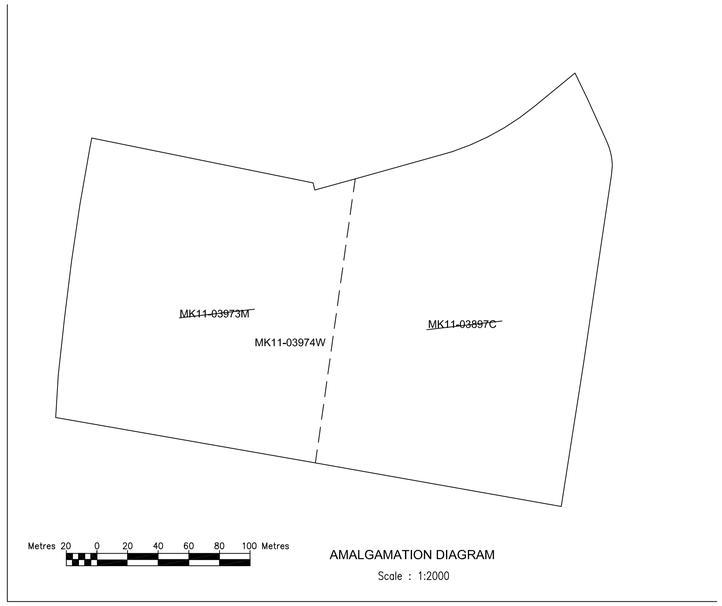

AMALGAMATION DIAGRAM

Scale : 1:2000

STATION NO.	NORTHING	EASTING	MARK TYPE
101	41028.206	16479.209	MK
102	41056.004	16320.361	NL
103	41072.452	16320.298	MK
104	41109.641	16321.098	MK
105	41146.874	16322.835	MK
106	41156.267	16323.384	MK
107	41184.044	16325.009	MK
108	41221.058	16329.117	MK
109	41258.083	16333.671	MK
110	41294.836	16339.133	MK
111	41331.508	16345.534	MK
112	41338.747	16346.893	NL
113	41309.413	16491.402	NL
114	41304.743	16492.552	NL
115	41312.051	16518.912	NL
116	41326.419	16570.447	NL
117	41329.836	16582.362	NL
118	41334.138	16593.987	NL
119	41339.299	16605.254	NL
120	41352.078	16626.467	NL
121	41359.624	16636.294	CM
122	41381.127	16662.439	MK
123	41364.254	16670.559	MK
124	41338.386	16682.329	MK
125	41334.951	16683.780	MK
126	41331.995	16684.873	MK
127	41328.969	16685.731	MK
128	41327.062	16686.140	MK
129	41325.412	16686.396	MK
130	41323.086	16686.699	MK
131	41320.836	16686.806	MK
132	41314.504	16686.269	MK
133	41250.616	16676.724	MK
134	41191.459	16668.000	MK
135	41148.794	16661.344	MK
136	41098.142	16653.502	MK
137	41126.590	16492.971	NL
138	41345.290	16616.102	CM

Metres 10 0 10 20 30 40 50 Metres

All coordinates shown are based on SVY21 Datum

Date of Survey : 09/03/2022

Reference Plan : Plan (1) in LAS-ASS-2/1446
Sketch Plan No. : SK91564-001 to 002

SVY No.: 3082-2022	Sheet No.: 1/1
Scale : 1 : 1000	Plan Size : A1

I, Mak Weng Tat, a surveyor registered under the Land Surveyors Act (Cap.156), certify that this document has been prepared by me or under my immediate supervision, in accordance with the Boundaries and Survey Maps (Conduct of Cadastral Surveys) Rules 2005 (G.N. No. S 155/2005).

23.03.2022

Registered Surveyor
(Digitally Signed)

N

Approved

Soh Kheng Peng
Chief Surveyor
(Digitally Signed)

CP91564