All coordinates shown are based on SV21 datum	Drawn By: Lih Fen 07.12.2015	MUKIM NO. 12	88299
Surveyed By: Fauzan 08.11.2015			
Compiled From	Examined By: Pang 07.12.2015	I, CHIA AIK KOK, a surveyor registered under the Land Surveyors Act (Cap. 158), certify that this document has been prepared by me or under my immediate supervision, in accordance with the Boundaries and Survey Maps (Conduct of Cadastral Surveys) Rules 2005 (G.N. No. S 155/2005). 07.12.2015 ..... Registered Surveyor (Digitally Signed)	Soh Khang Peng Chief Surveyor (Digitally Signed) Approved
Sketch Plan No. SK88299-001 to 036			
Plan (6A) in SLA/LP/31.2.69-V3	SVY 3619-2015		
Cadastral Maps 613, 614, 673, 674, 733 & 734	Scale : 1 : 2000 Plan Size : A1		

N

See also CP88300

Meters 20 0 20 40 60 80 100 Meters

N 44400 E 15200

Station No.	Northing	Easting
632	44561.649	16161.775
633	44526.680	16101.726
652	44487.747	16061.978
653	44486.073	16063.060
654	44264.968	16263.896
655	44268.438	16263.248
656	44268.439	16263.248
657	44215.145	16122.092
658	44215.260	16129.154
659	44299.830	16175.569
674	44299.467	16142.294
675	44291.014	16157.058
672	44288.311	16175.946
671	44287.987	16180.780
670	44287.783	16185.786
669	44281.057	16192.823
668	44278.144	16202.321
667	44277.814	16205.690
666	44276.666	16208.934
665	44275.522	16212.701
664	44270.564	16223.777
663	44267.717	16233.691
662	44265.310	16240.305
661	44261.954	16251.508

Station No.	Northing	Easting
678	44318.817	16119.967
679	44321.426	16120.663
680	44325.329	15646.931
681	44720.778	15650.395
682	44937.270	15651.052
683	45097.396	15659.795
684	44675.192	15654.003
685	44809.243	15687.028
686	44815.901	15482.322
687	44824.644	15451.376
688	44837.570	15387.315
689	44374.609	15865.350
690	44374.612	15866.382
691	44370.571	15869.416
692	44351.206	16070.992
693	44316.707	16056.418
694	44317.507	16051.296
695	44360.673	15906.405
696	44370.594	15875.517
697	44372.468	15869.715
698	44373.570	15867.137
699	44374.609	15865.350
700	44374.612	15866.382

Station No.	Northing	Easting
701	44381.826	15855.478
702	44388.870	15845.891
703	44398.271	15822.047
704	44416.662	15810.825
705	44418.718	15808.146
706	44422.125	15803.355
707	44445.303	15770.717
708	44461.562	15730.826
709	44476.239	15727.126
710	44478.476	15727.621
711	44479.370	15719.406
712	44491.805	15601.039
713	44929.317	15597.475
714	44930.375	15592.251
715	44931.540	15589.075
716	44932.921	15584.955
717	44934.480	15580.898
718	44936.613	15576.913
719	44938.117	15573.006
720	44940.108	15569.185
721	44972.826	15534.744
722	44994.816	15361.831
723	44947.365	15358.310

Station No.	Northing	Easting
724	44950.063	15354.904
725	44952.906	15351.617
726	44955.889	15348.457
727	44959.006	15345.428
728	44962.251	15342.537
729	44965.618	15339.790
730	44969.101	15337.190
731	44942.423	15365.458
732	44995.862	15320.165
733	44997.882	15311.916
734	45012.168	15335.287
735	45005.921	15335.306
736	44991.068	15347.657
737	44978.043	15349.728
738	44975.094	15351.829
739	44972.244	15354.255
740	44969.496	15356.703
741	44966.858	15359.267
742	44964.332	15361.942
743	44961.925	15364.735
744	44959.641	15367.609
745	44957.483	15370.589
746	44955.457	15373.660

Station No.	Northing	Easting
747	44955.565	15376.816
748	44951.811	15380.050
749	44950.200	15383.558
750	44949.713	15386.732
751	44947.413	15390.166
752	44946.243	15393.654
753	44945.225	15397.190
754	44944.361	15400.767
755	44880.268	15994.731
756	44517.907	15503.479

Station No.	Northing	Easting
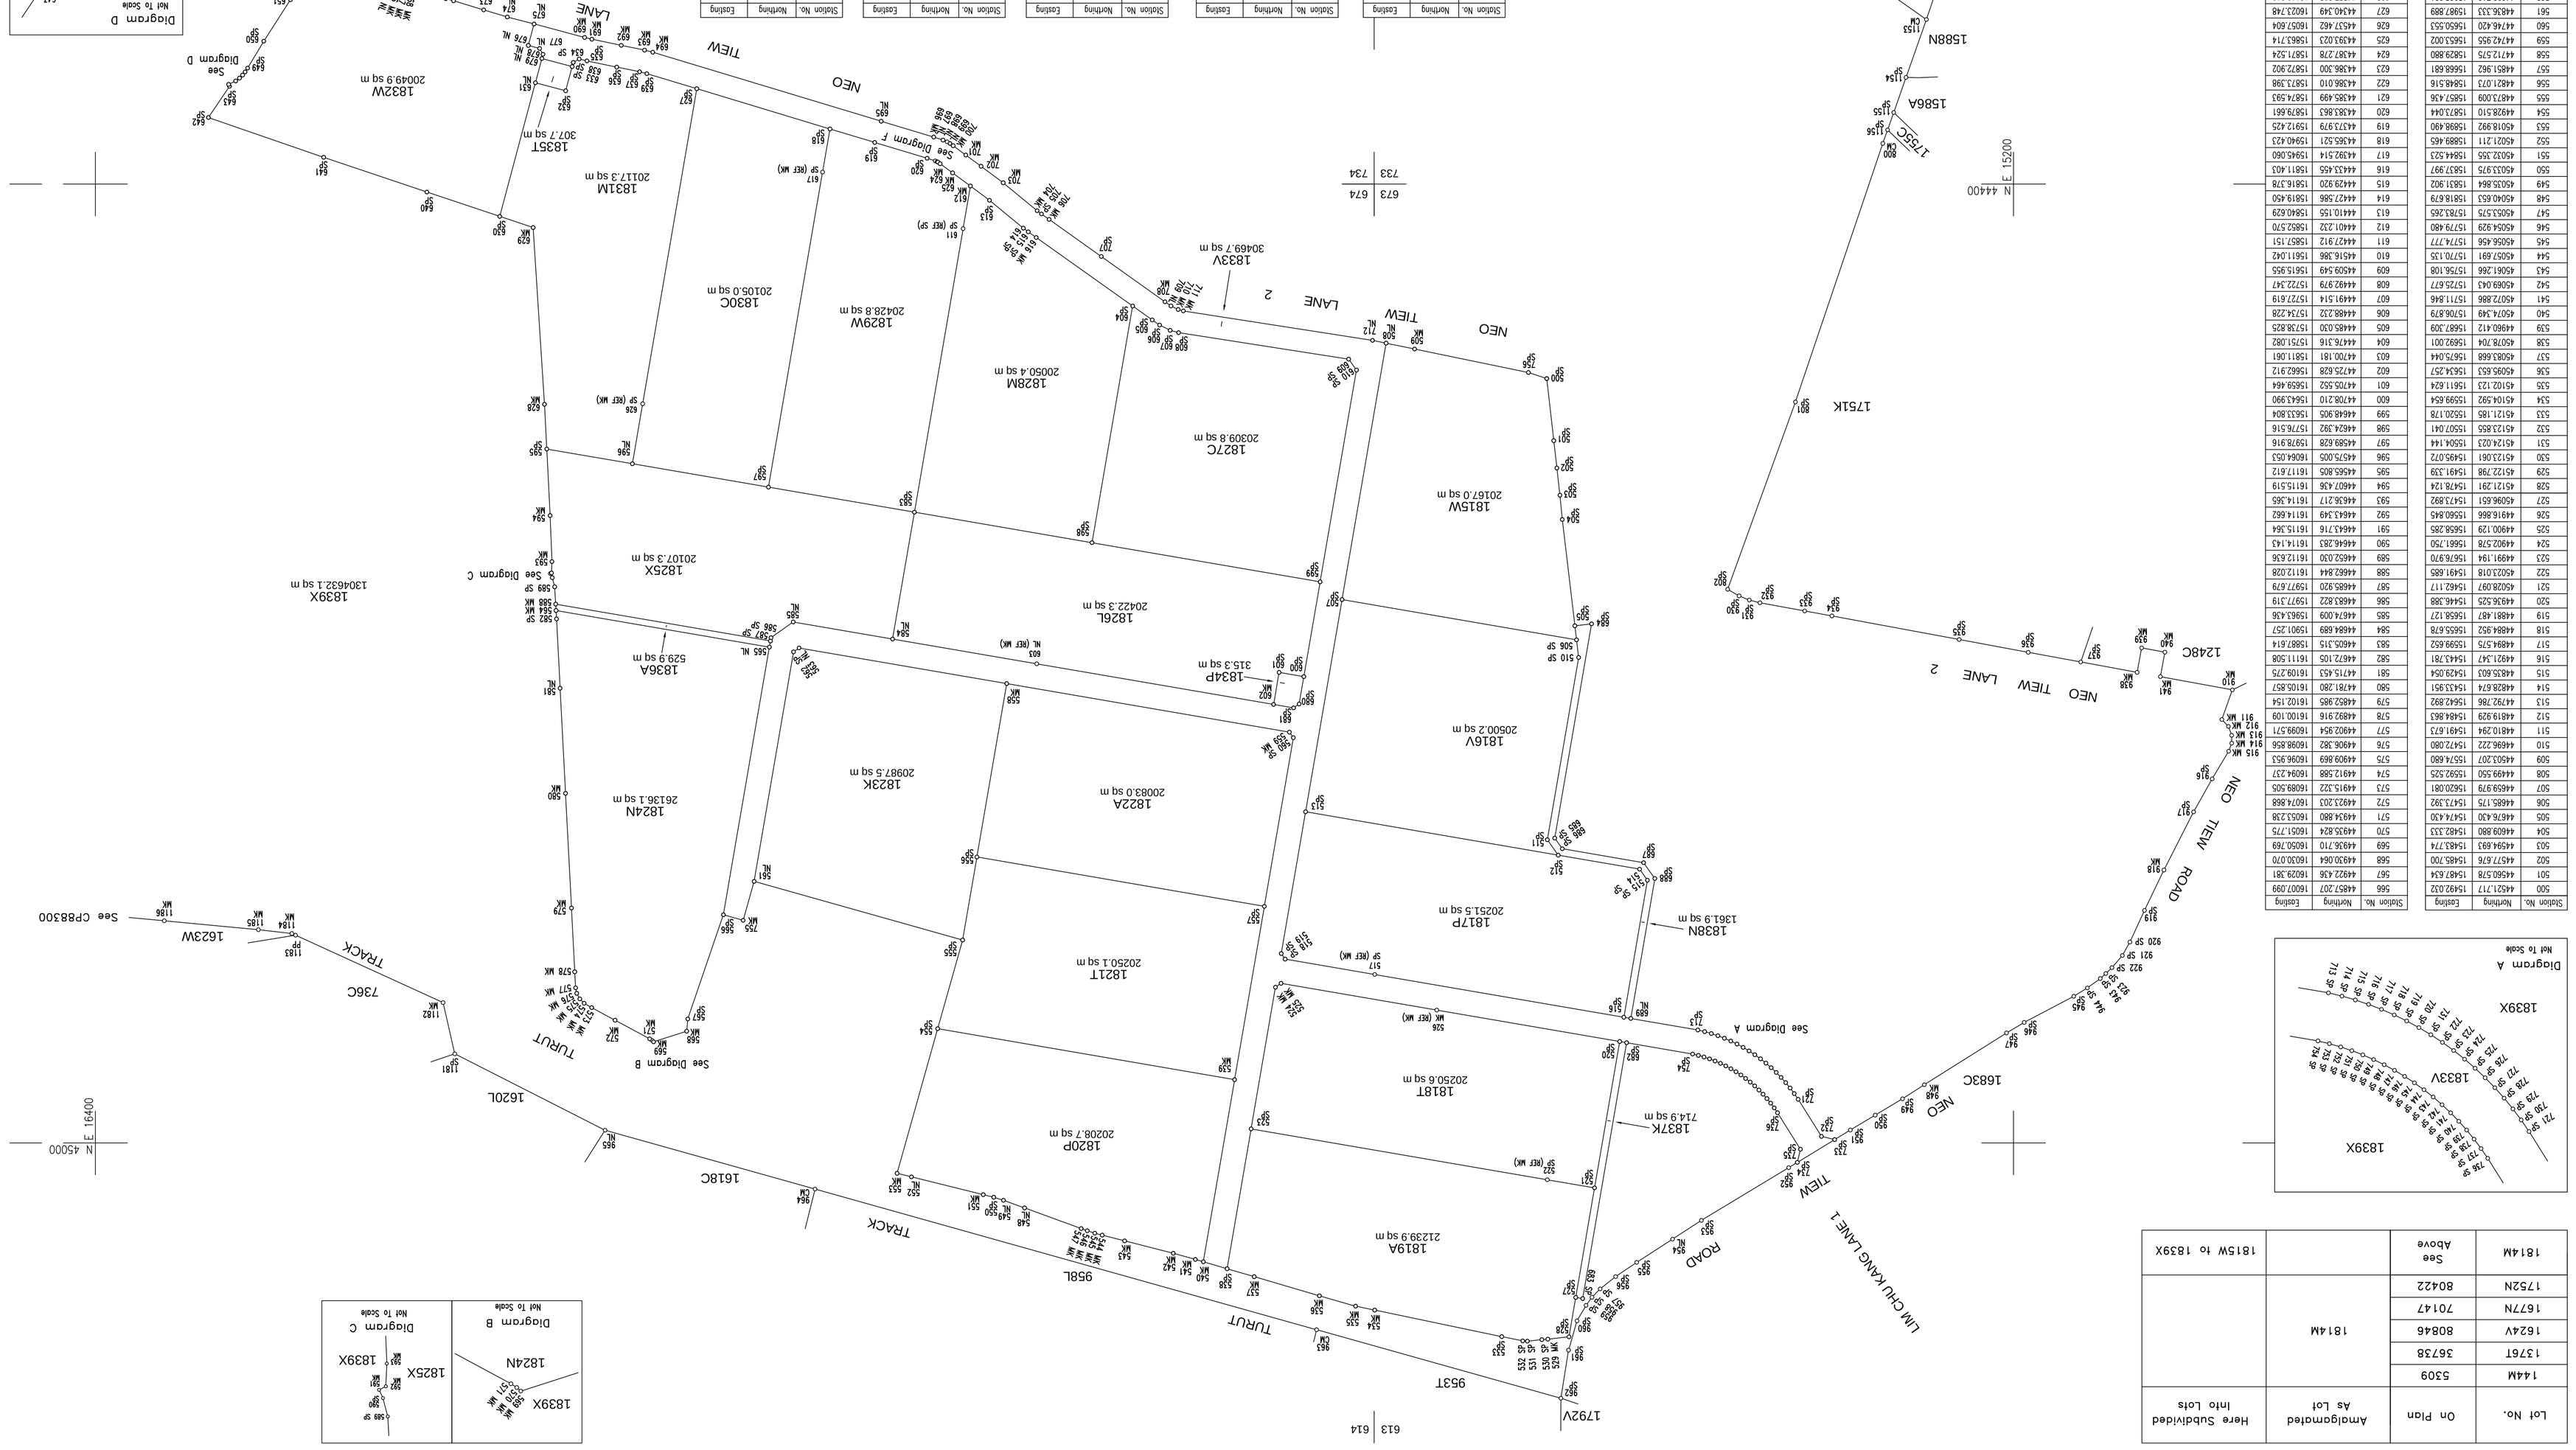
Station No.	Northing	Easting
500	44521.717	15492.027
501	44560.578	15487.634
502	44577.676	15483.700
503	44594.693	15483.774
504	44609.860	15482.333
505	44676.430	15474.430
506	44685.175	15473.392
507	44659.979	15620.081
508	44499.550	15592.525
509	44501.207	15574.680
510	44496.222	15472.080
511	44810.294	15491.673
512	44819.929	15484.863
513	44797.766	15642.892
514	44828.674	15433.951
515	44836.603	15429.054
516	44921.147	15443.781
517	44894.575	15599.652
518	44884.952	15555.678
519	44881.487	15658.127
520	44936.525	15544.388
521	45028.097	15462.117
522	45023.018	15491.685
523	44991.194	15676.970
524	44902.578	15661.750
525	44900.129	15658.285
526	44918.866	15560.845
527	45096.651	15473.892
528	45121.291	15478.124
529	45122.298	15491.139
530	45123.061	15495.072
531	45124.023	15504.144
532	45128.855	15507.044
533	45121.185	15520.178
534	45104.592	15599.654
535	45102.123	15611.624
536	45095.653	15634.257
537	45083.668	15675.044
538	45078.704	15692.001
539	44960.412	15687.309
540	45074.349	15706.879
541	45072.886	15711.846
542	45069.043	15725.677
543	45061.266	15756.108
544	45057.691	15770.135
545	45056.456	15774.777
546	45054.929	15779.480
547	45053.575	15783.293
548	45040.653	15818.679
549	45035.864	15831.902
550	45033.975	15837.997
551	45032.355	15844.523
552	45021.211	15889.465
553	45018.992	15898.490
554	44928.510	15873.044
555	44873.009	15857.436
556	44821.073	15848.516
557	44851.962	15668.681
558	44712.575	15829.880
559	44712.955	15653.002
560	44714.420	15650.555
561	44836.133	15987.889
562	44846.716	15914.091
563	44849.267	15959.756
564	44868.839	16111.804
565	44689.764	15978.539
